11826

23 **PERMIT FOR CONSTRUCTION OF SUBSURFACE SEWAGE DISPOSAL SYSTEM**

REGION	COUNTY	ID-NUMBER	DATE
4	71		12/01/86

Issued to: Mathews, Tim
Owner, Developer, Contractor, Installer, Etc.

To be constructed by D. Fred Putnam
(Installer)

STAFF	INSTALLATION: (X) 1. New Installation
011	( ) 2. Repair to Existing System

Type of System: (X) 1. Standard ( ) 2. Alternating ( ) 3. Chapter 301 ( ) 4. Chapter 212 ( ) 5. Other

For: (X) 1. Residential: No. B/R 2

( ) 2. Commercial/Industrial; Gal/Day

Construction of a subsurface sewage disposal system is hereby authorized at:

Lot #2 Shaw Meadows S/D
(No. and street; Subdivision name and lot no.)

Such a system shall consist of a septic tank of 1000 gals. with 200 linear feet in 2 trenches, 24 inches wide, and 24"-30" deep or _____.

Evaluation based Upon: ( ) 1. Soil Typing by Soil Scientist
( ) 2. Soil Percolation Tests
(X) 3. Other U.S. Soil Man. & Auger Hole

Permeability Rate 45 MPT

The recipient of this permit agrees to construct or have constructed the system in accordance with the rules and regulations under the authority of TCA 53-2054. The recipient must notify the local health authority when the system is ready for inspection. If any part of system is covered before being inspected and approved, it shall be uncovered by the recipient of the permit at the direction of the local health authority.


Tim Mathews
(Signature of Recipient-Owner, Developer, Contractor, Etc.)

Date 12-4-86

Issued at Cookeville, Tennessee in the County of Putnam

By James E. Ashburn
(Local Health Authority)

Date 12/04/86

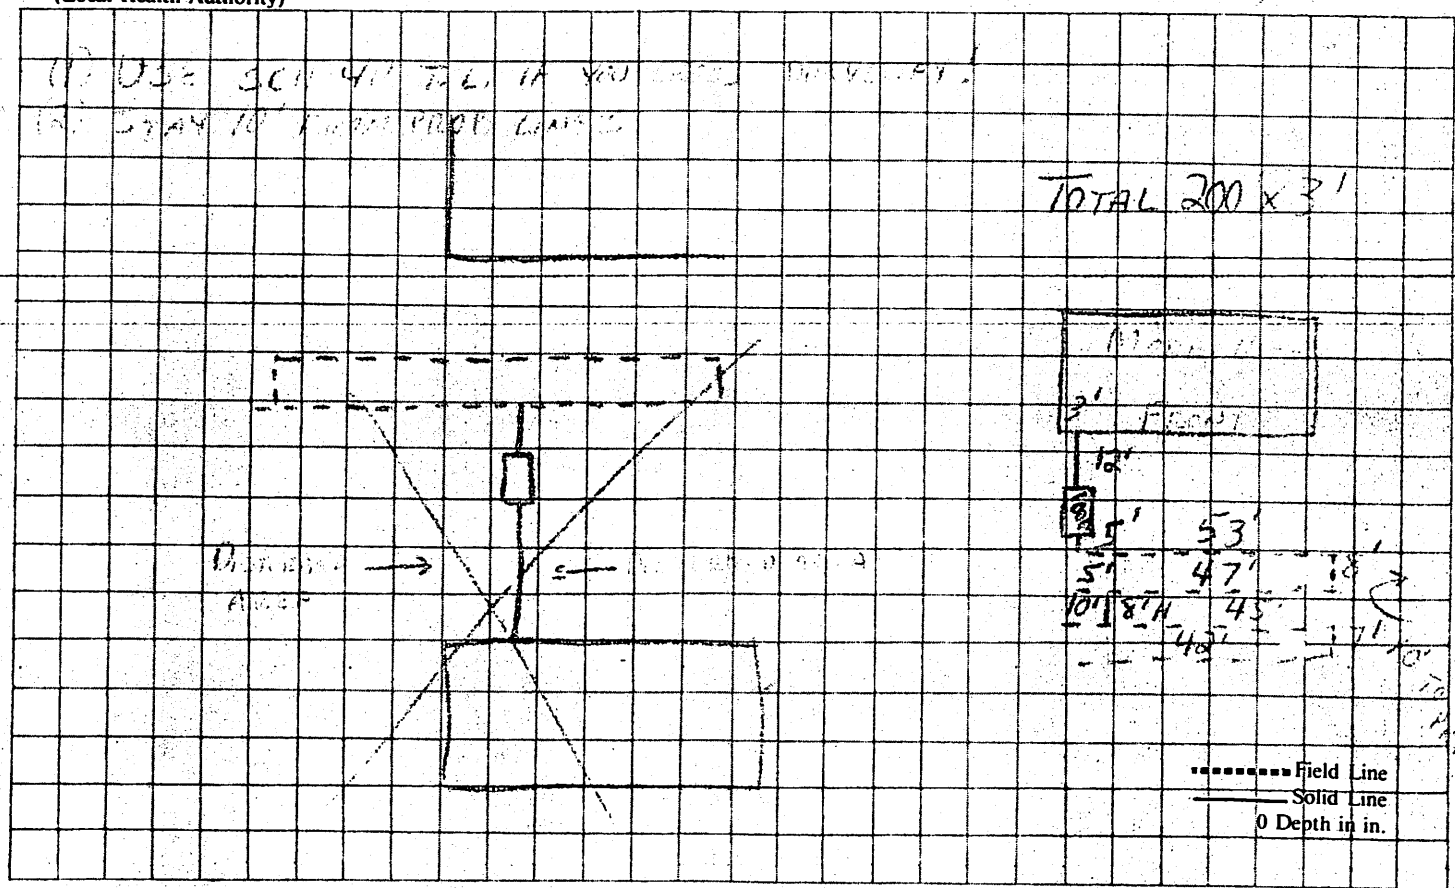

Inspected By James E. Ashburn
Local Health Authority

Date 12/15/86

Construction Approval: (X) 1. Yes ( ) 2. No

No. of Visits: 4

Time 0 4 0

PH-1488
ES 8/79