23 **PERMIT FOR CONSTRUCTION OF SUBSURFACE SEWAGE DISPOSAL SYSTEM** 79064

REGION	COUNTY	ID-NUMBER	DATE
4	71		5-8-85

Issued to: Willis Tarlton
Owner, Developer, Contractor, Installer, Etc.

STAFF: 014

INSTALLATION: (✓) 1. New Installation
( ) 2. Repair to Existing System

To be constructed by B Spurlock
(Installer)

Type of System: (✓) 1. Standard ( ) 3. Chapter 301 ( ) 5. Other
( ) 2. Alternating ( ) 4. Chapter 212

Construction of a subsurface sewage disposal system is hereby authorized at:

Farmer Rd Hamilton
(No. and street; Subdivision name and lot no.)

For: (✓) 1. Residential: No. B/R 3

( ) 2. Commercial/Industrial; Gal/Day

Evaluation based Upon: ( ) 1. Soil Typing by Soil Scientist
( ) 2. Soil Percolation Tests
(✓) 3. Other

Permeability Rate 60


Such a system shall consist of a septic tank of 1000 gals.
with 300 linear feet in ___ trenches,
36 inches wide, and 24 deep
or ___.

The recipient of this permit agrees to construct or have constructed the system in accordance with the rules and regulations under the authority of TCA 53-2054. The recipient must notify the local health authority when the system is ready for inspection. If any part of system is covered before being inspected and approved, it shall be uncovered by the recipient of the permit at the direction of the local health authority.

Willis Tarlton Date 5-8-85
(Signature of Recipient/Owner, Developer, Contractor, Etc.)

Issued at ___, Tennessee in the County of ___

By W M McHenry (Local Health Authority) Date 5-8-85

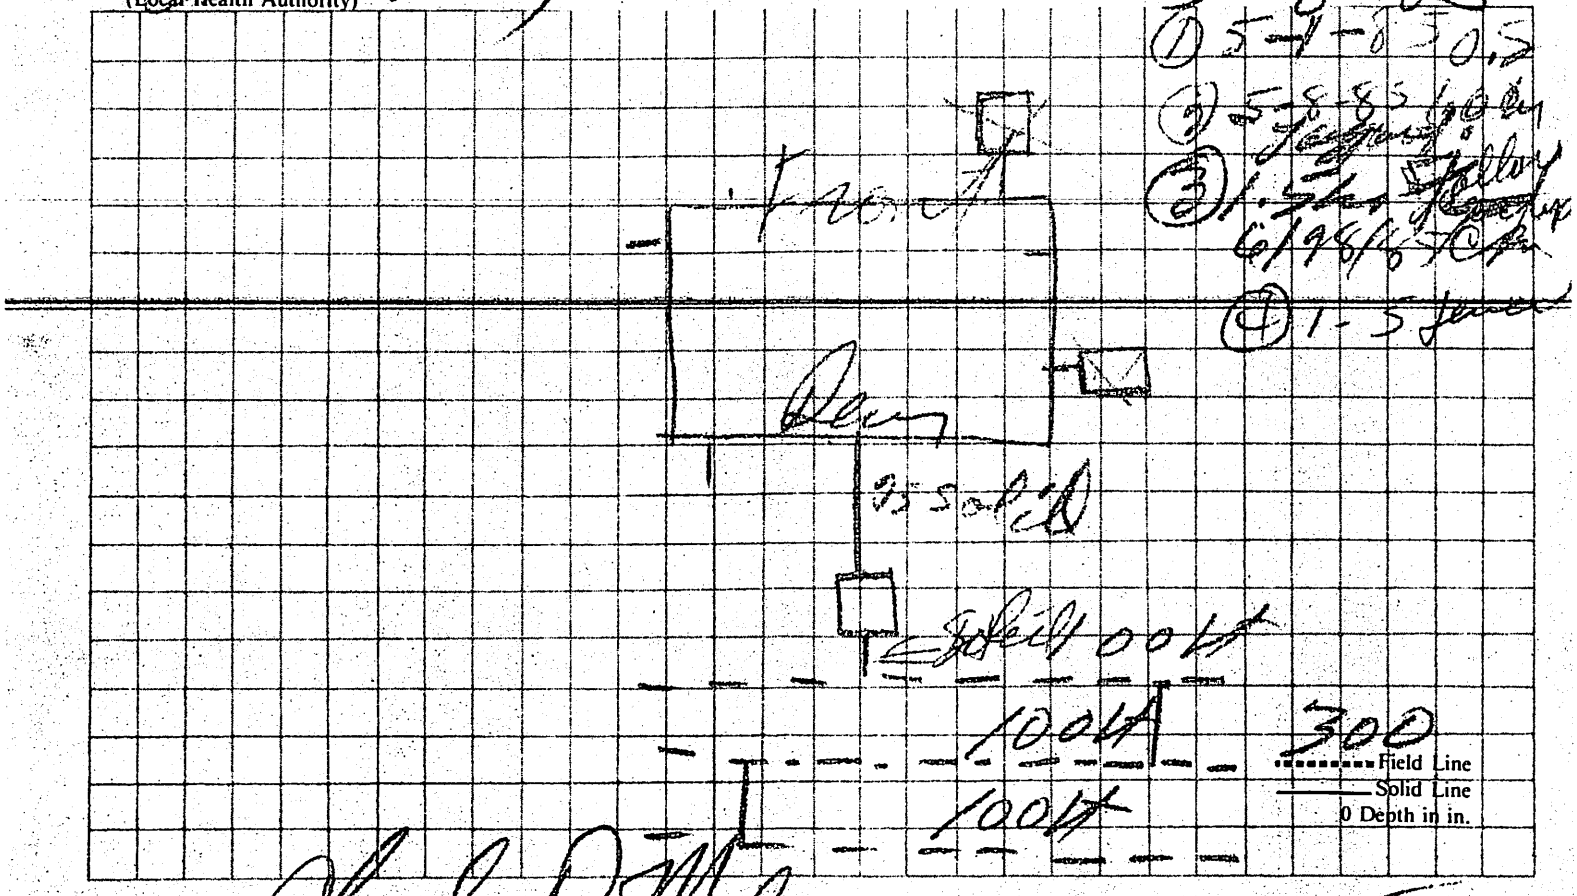

Inspected By Charles D. McHenry
Local Health Authority

Date 7-2-85

Construction Approval: (✓) 1. Yes ( ) 2. No

No. of Visits: 4

Time 45

PH-1468
ES 8/79